L-6473A.Dwg Revision Date: 1/2/13

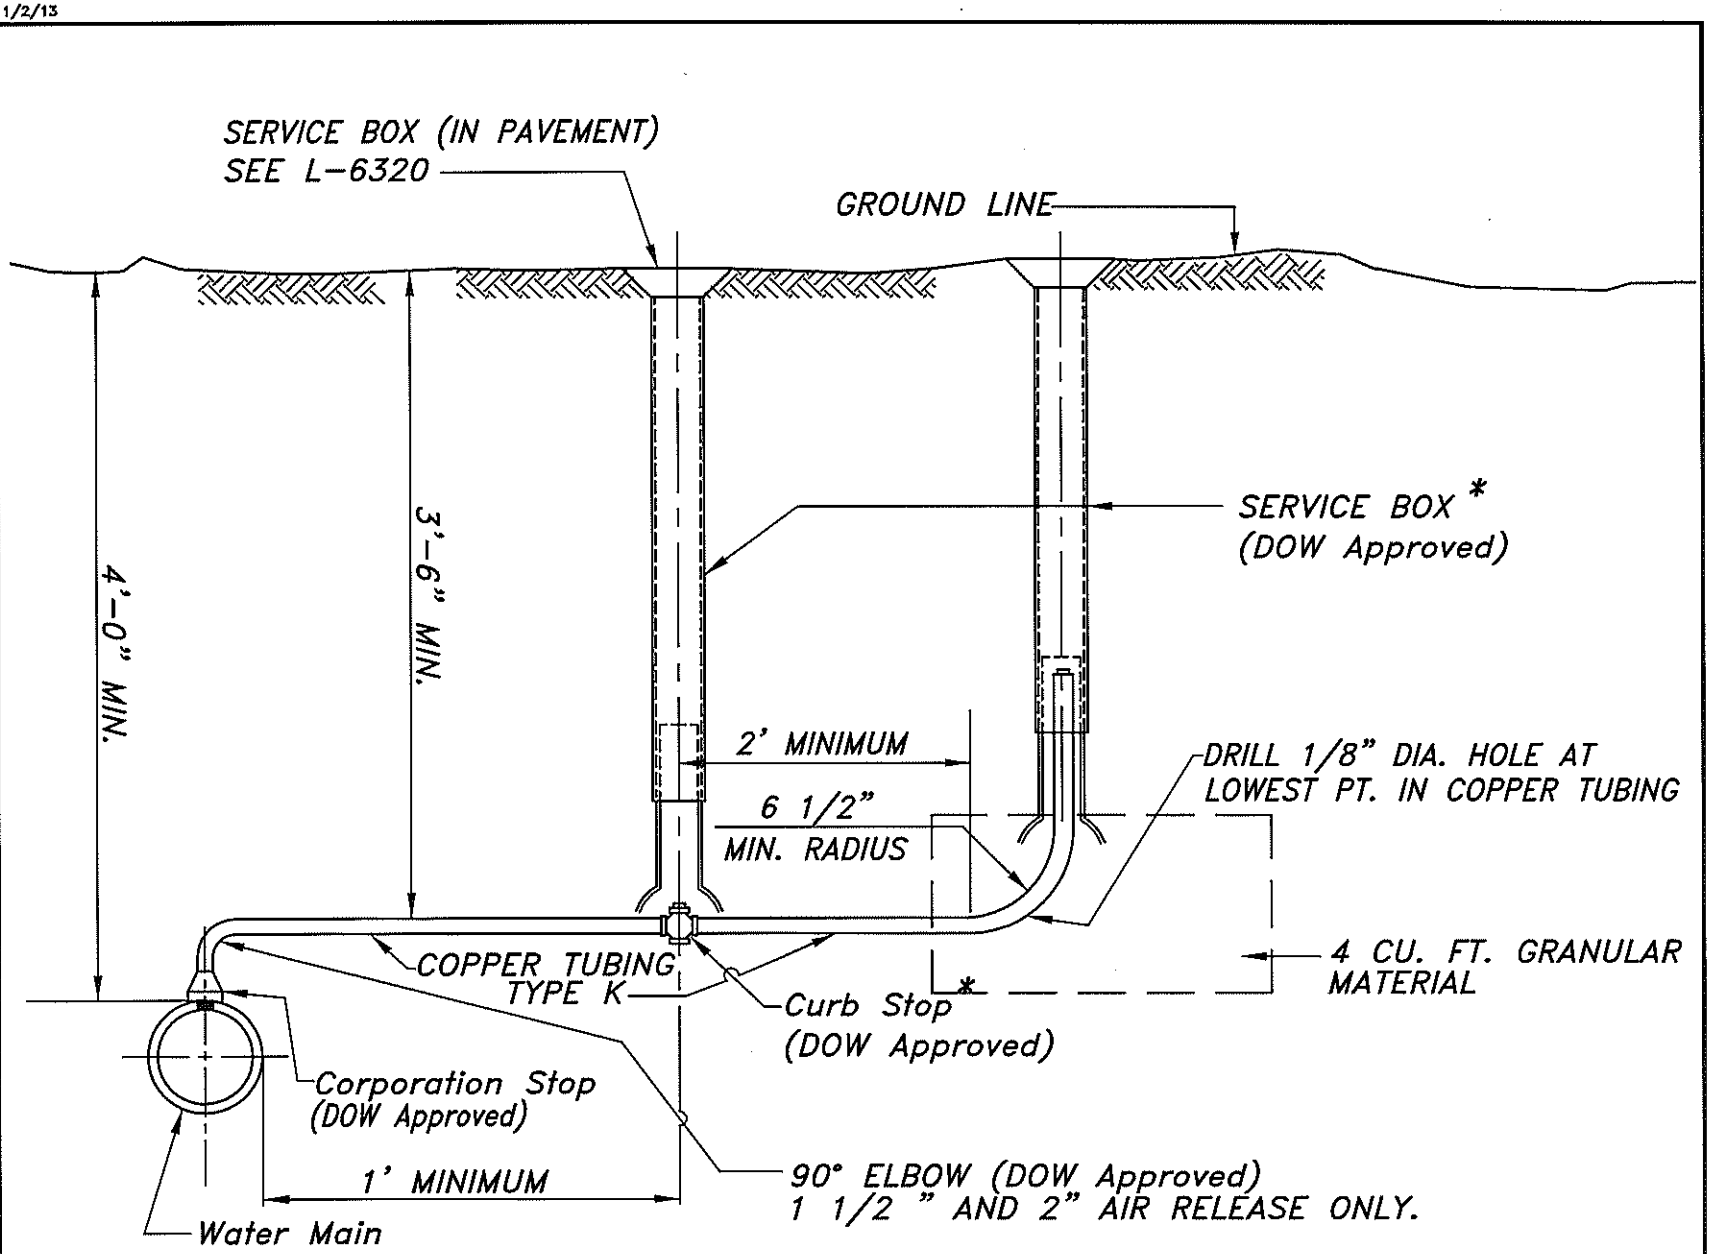

* NOTE:
For reference in placing new curb stops and curb boxes see L-9901.

CITY OF COLUMBUS
DEPARTMENT OF PUBLIC UTILITIES
DIVISION OF WATER

APPROVED: [signature]
ADMINISTRATOR

5-15-13
DATE

STANDARD DETAIL
TYPICAL AIR RELEASE
3/4" THRU 2"
(BERM & SIDE DITCH AREAS)

L-6473A