L-6473b.Dwg Revision Date: 1/2/13

CITY OF COLUMBUS
DEPARTMENT OF PUBLIC UTILITIES
DIVISION OF WATER

APPROVED: RC Westbrook
ADMINISTRATOR

5-15-13
DATE

STANDARD DETAIL
TYPICAL AIR RELEASE
3/4" THRU 2"
(CURB & GUTTER AREAS)

L-6473B

Note:
This detail only serves as a guide in which an Air Release may be installed within a curbed area. The Contractor must obtain the approval of the Division of Water Distribution Engineering Office and Department of Public Service prior to any installation.
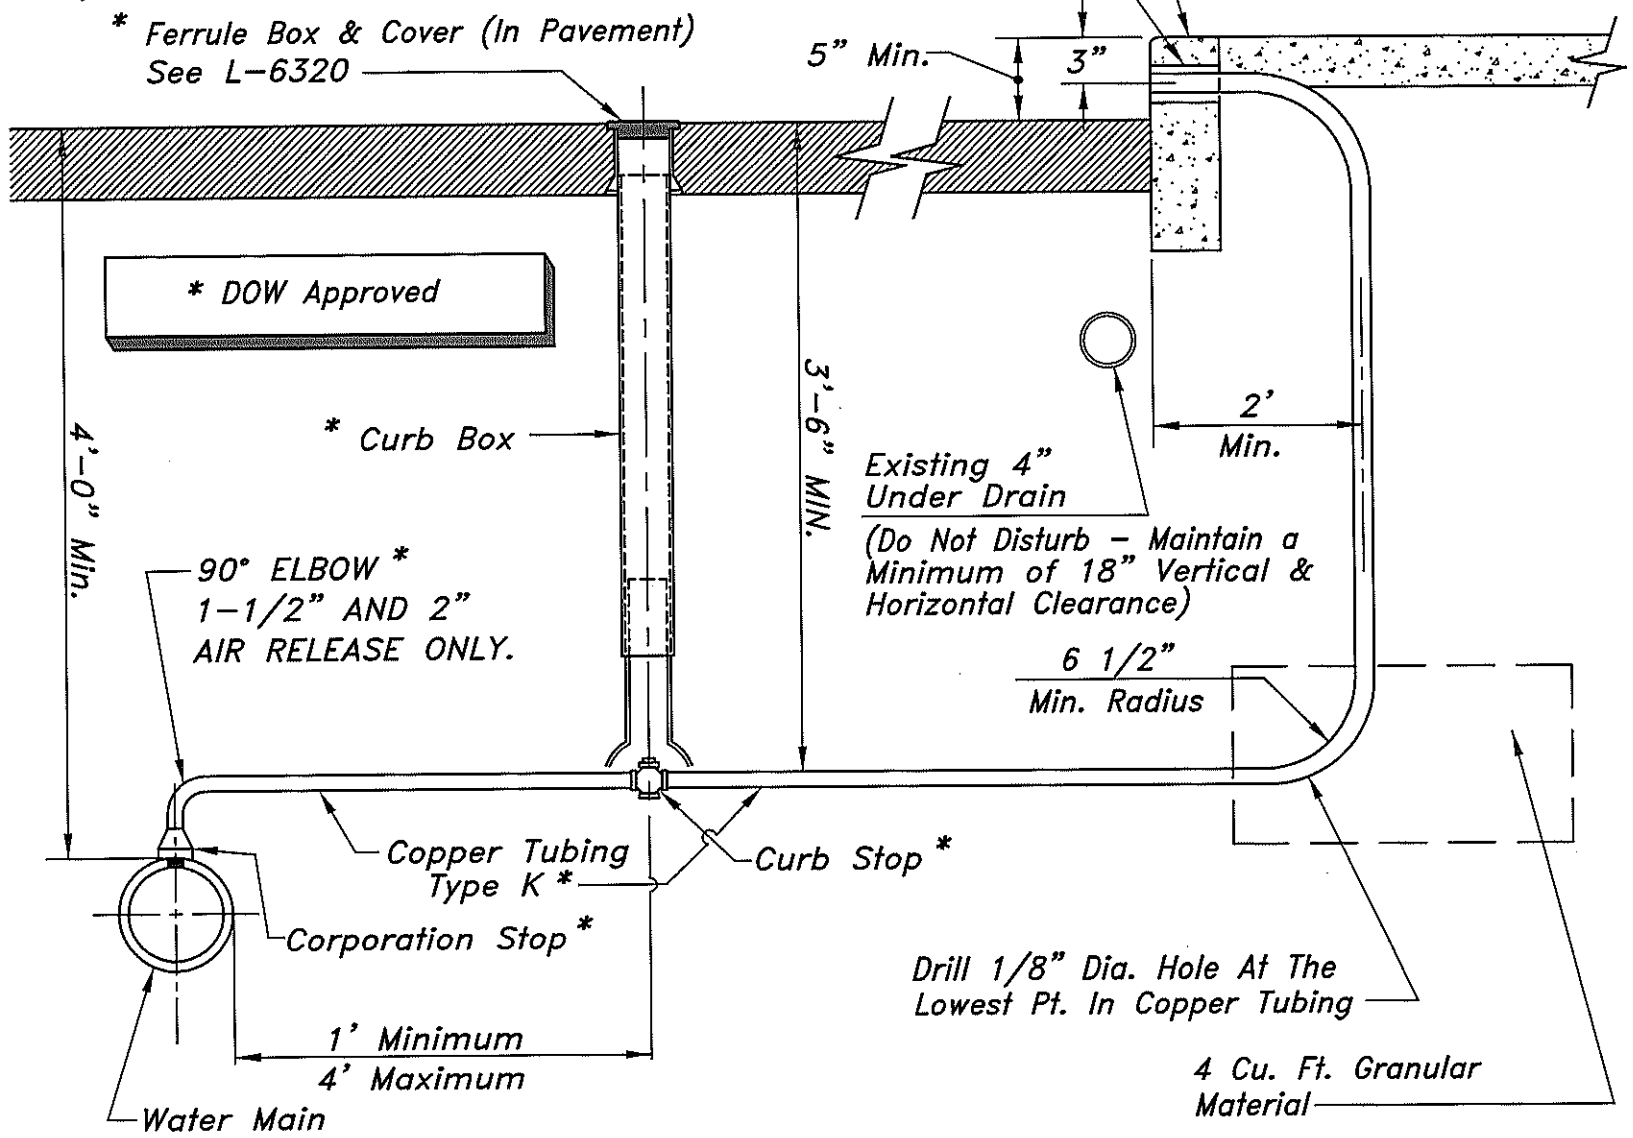
Note:
Should the existing conc. walk be disturbed it shall be restored per Std. Drawing 2300, also the words "Water-A.R." shall be stamped/etched into the newly placed concrete, near the outlet.