VEHICULAR TRAFFIC SIGNAL HEAD CONFIGURATION

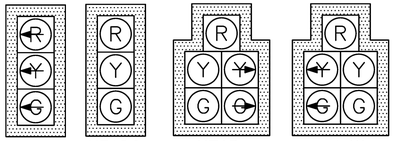

PEDESTRIAN SIGNAL HEAD CONFIGURATION

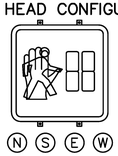

STREET NAME SIGN DETAIL

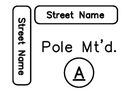

FOR INTERSECTION LAYOUT NOTES SEE SHEET ##.

LEGEND

SIGNAL HEADS: PROP. VEHICULAR — EX. VEHICULAR
PROP. PEDESTRIAN — EX. PEDESTRIAN

SIGNAL POLES: PROP. ANCHOR/STRAIN POLE — EX. ANCHOR/STRAIN POLE
EX. EMBEDDED POLE — EX. WOOD POLE — GUY ANCHOR
PROP. PEDESTAL — EX. PEDESTAL — PUSHBUTTON
EX. MASTARM
PROP. MASTARM

CONTROLLERS & CABINETS: EX. CABINET W/PAD — PROP. CABINET W/PAD
EX. CABINET (NO PAD) — PROP. CABINET (NO PAD)

PULL BOXES: EX. PULL BOX
PROP. PULL BOX

DETECTION: FLOW MONITOR — MICROWAVE — RADAR
VIDEO CAMERA — VIDEO ZONE — Z1
LOOP DETECTOR — L1A

MISCELLANEOUS: REDLIGHT CAMERA — REDLIGHT FLASH

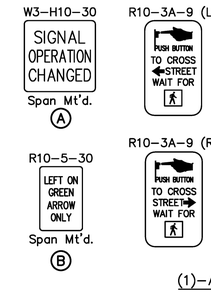

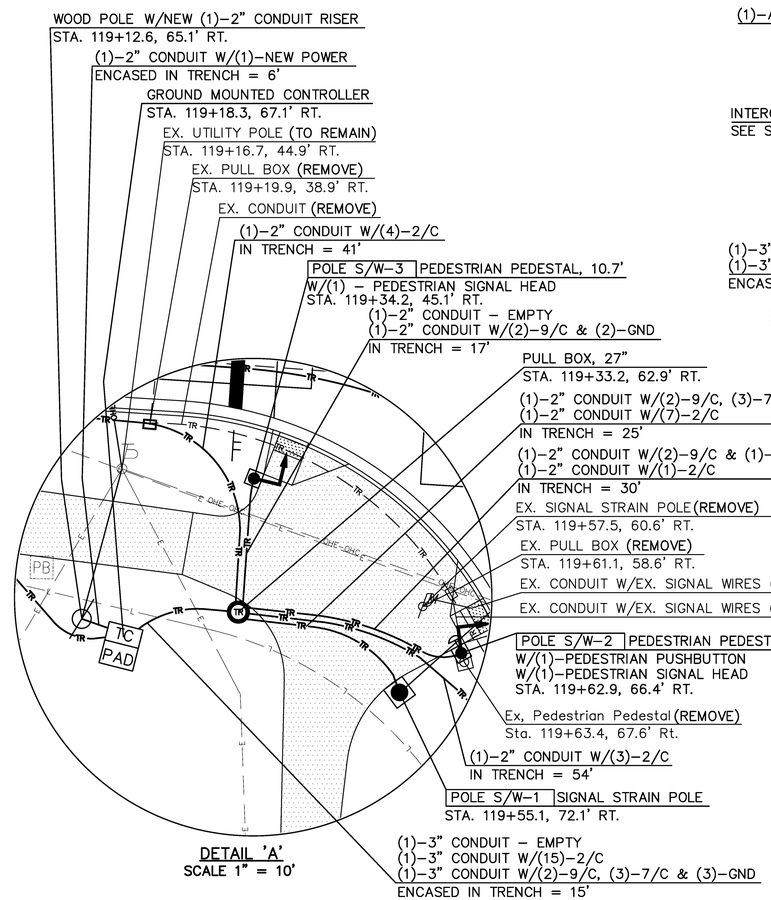

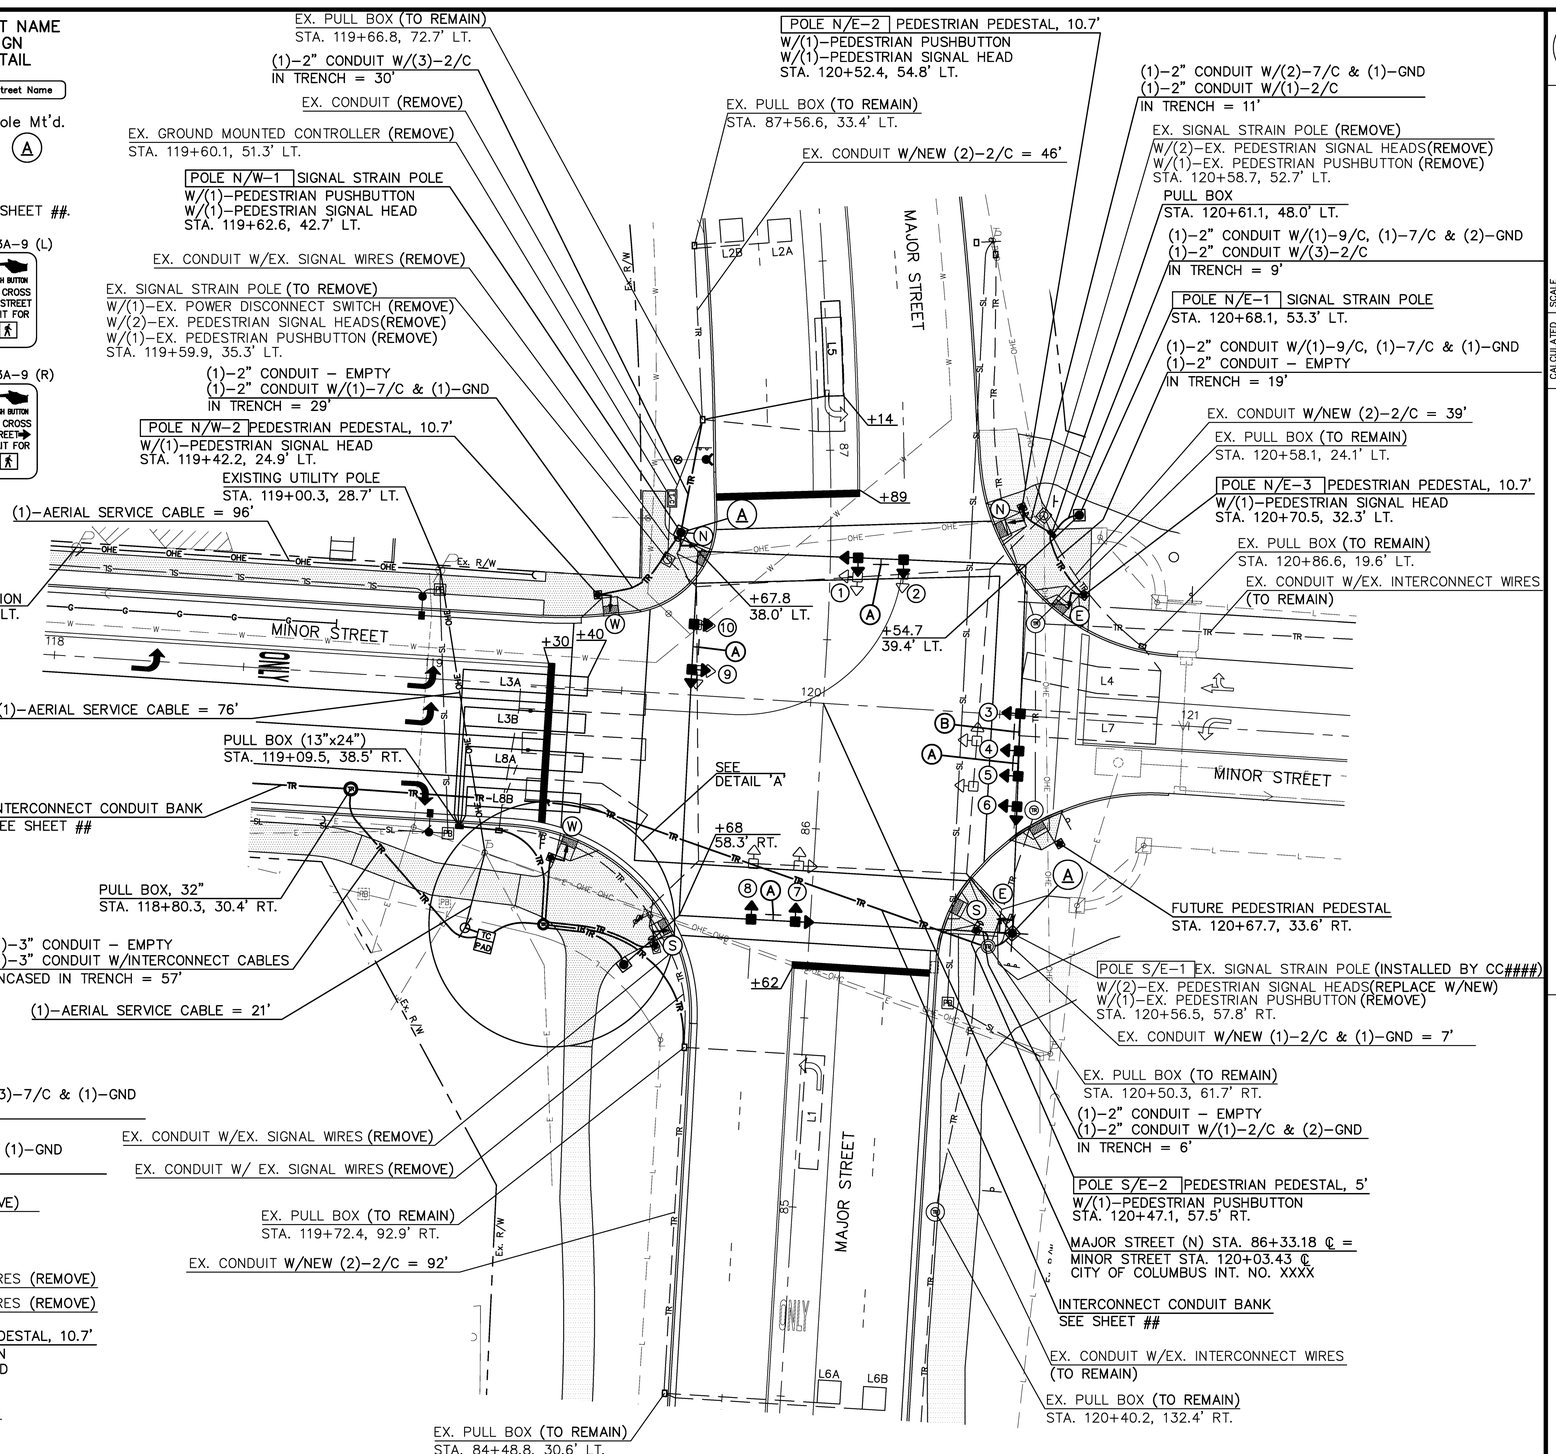

STRAIN POLE / SPAN WIRE EXAMPLE

N

SCALE 1 inch = 20 feet (0, 10, 20, 40)

CALCULATED XXX
CHECKED XXX

TRAFFIC SIGNAL INSTALLATION PLAN
STREET A AT STREET B

PROJECT TITLE
PHASE OR PROJECT ADDRESS (OR C.I.P. NUMBER)

XX
XX

XXXX E
REVISED 4/11/14

J:\20121445\Dwg\Chapter 2 - Plan Preparation\SAMPLE PLANS - EPP ONLY\Span Wire Example Plan.dwg Last Saved By: brieder, 4/11/2014 11:27 AM Last Printed By: Rieder, Brent, 4/11/2014 11:36 AM (No Xrefs)